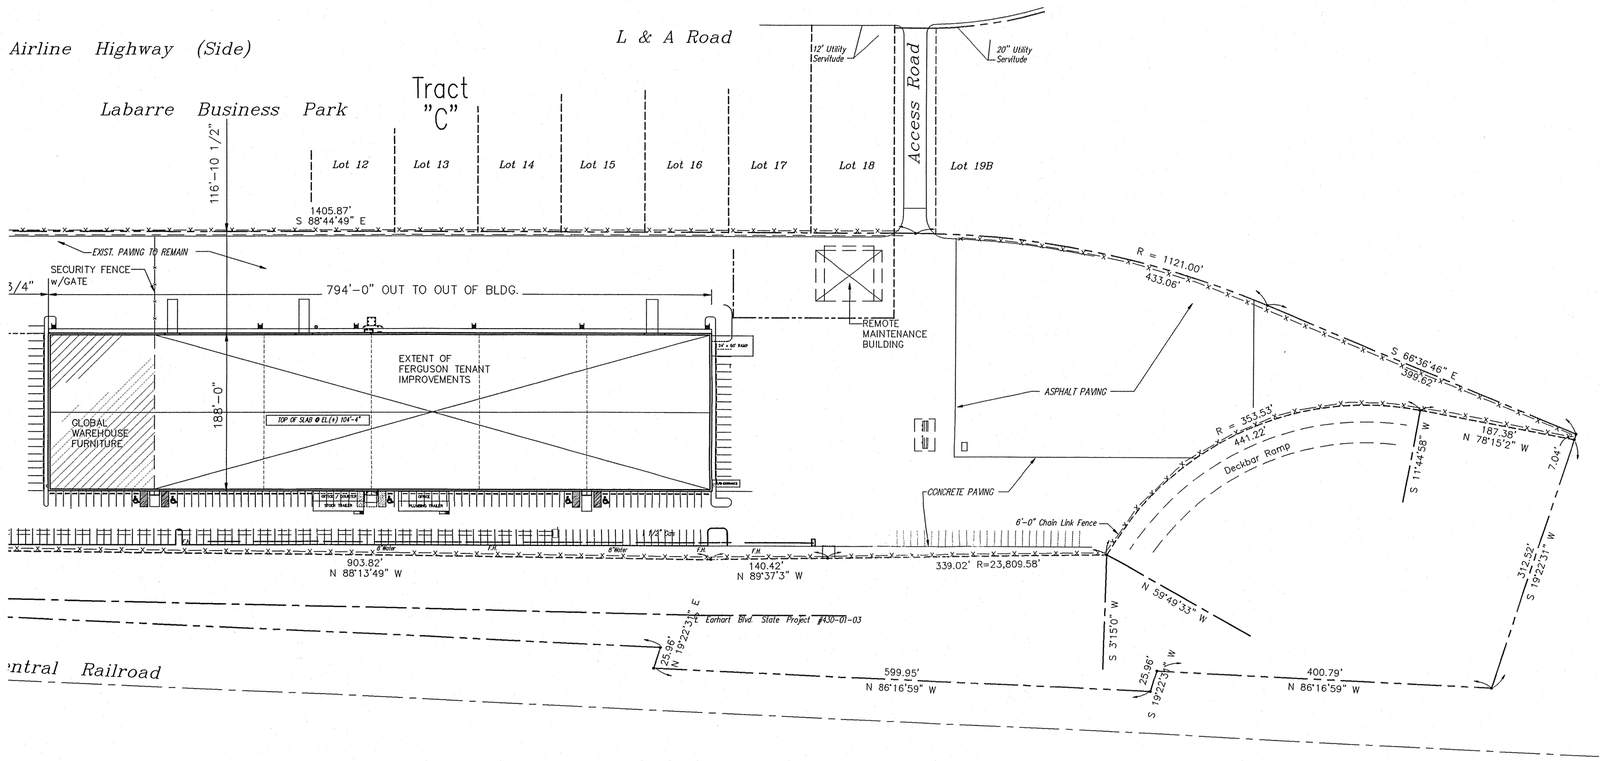

ENLARGED SITE PLAN

SCALE: 1" = 100'

PRELIMINARY NOT FOR CONSTRUCTION

DESIGN / BUILD PROPOSAL DRAWING

THIS DRAWING IS FOR PROPOSAL INFORMATION ONLY & NOT INTENDED TO BE USED FOR CONSTRUCTION.

NOTICE

THIS DRAWING & THE INFORMATION CONTAINED HEREIN ARE THE EXCLUSIVE PROPERTY OF FERGUSON ENTERPRISES, INC.
IT SHALL BE RETURNED, UPON DEMAND, TO FERGUSON ENTERPRISES, INC.
IT SHALL NOT BE REPRODUCED IN-WHOLE OR IN-PART, DISCLOSED TO ANYONE ELSE, OR USED, WITHOUT THE WRITTEN CONSENT OF FERGUSON ENTERPRISES, INC..

NO.	DATE	REVISION

NO.	DATE	REVISION

PROJECT NO. 519LA
DRAWN BY TAK
DESIGN LEADER RWR
CHECKED BY
REVIEWED BY
(PROJECT MANAGER)

(TI) TENANT IMPROVEMENTS
FERGUSON ENTERPRISES, INC.
JEFFERSON PARISH - METAIRIE, LOUISIANA

FORCUM LANNOM
CONTRACTORS, LLC
350 US Hwy. 51 Bypass S. Dyersburg, Tennessee 38024 PH: (731) 287-4709

DATE 02-17-06

SHEET C1.2 OF

rdeon \\2005\0385\519 - Ferguson LA\Drawings\01-CIVIL\519 01.dwg Feb 15, 2006 - 2:01pm